# FINAL PLAT FOR SUMMIT RIDGE UNIT 3

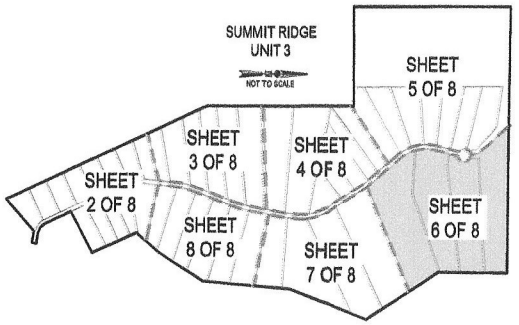


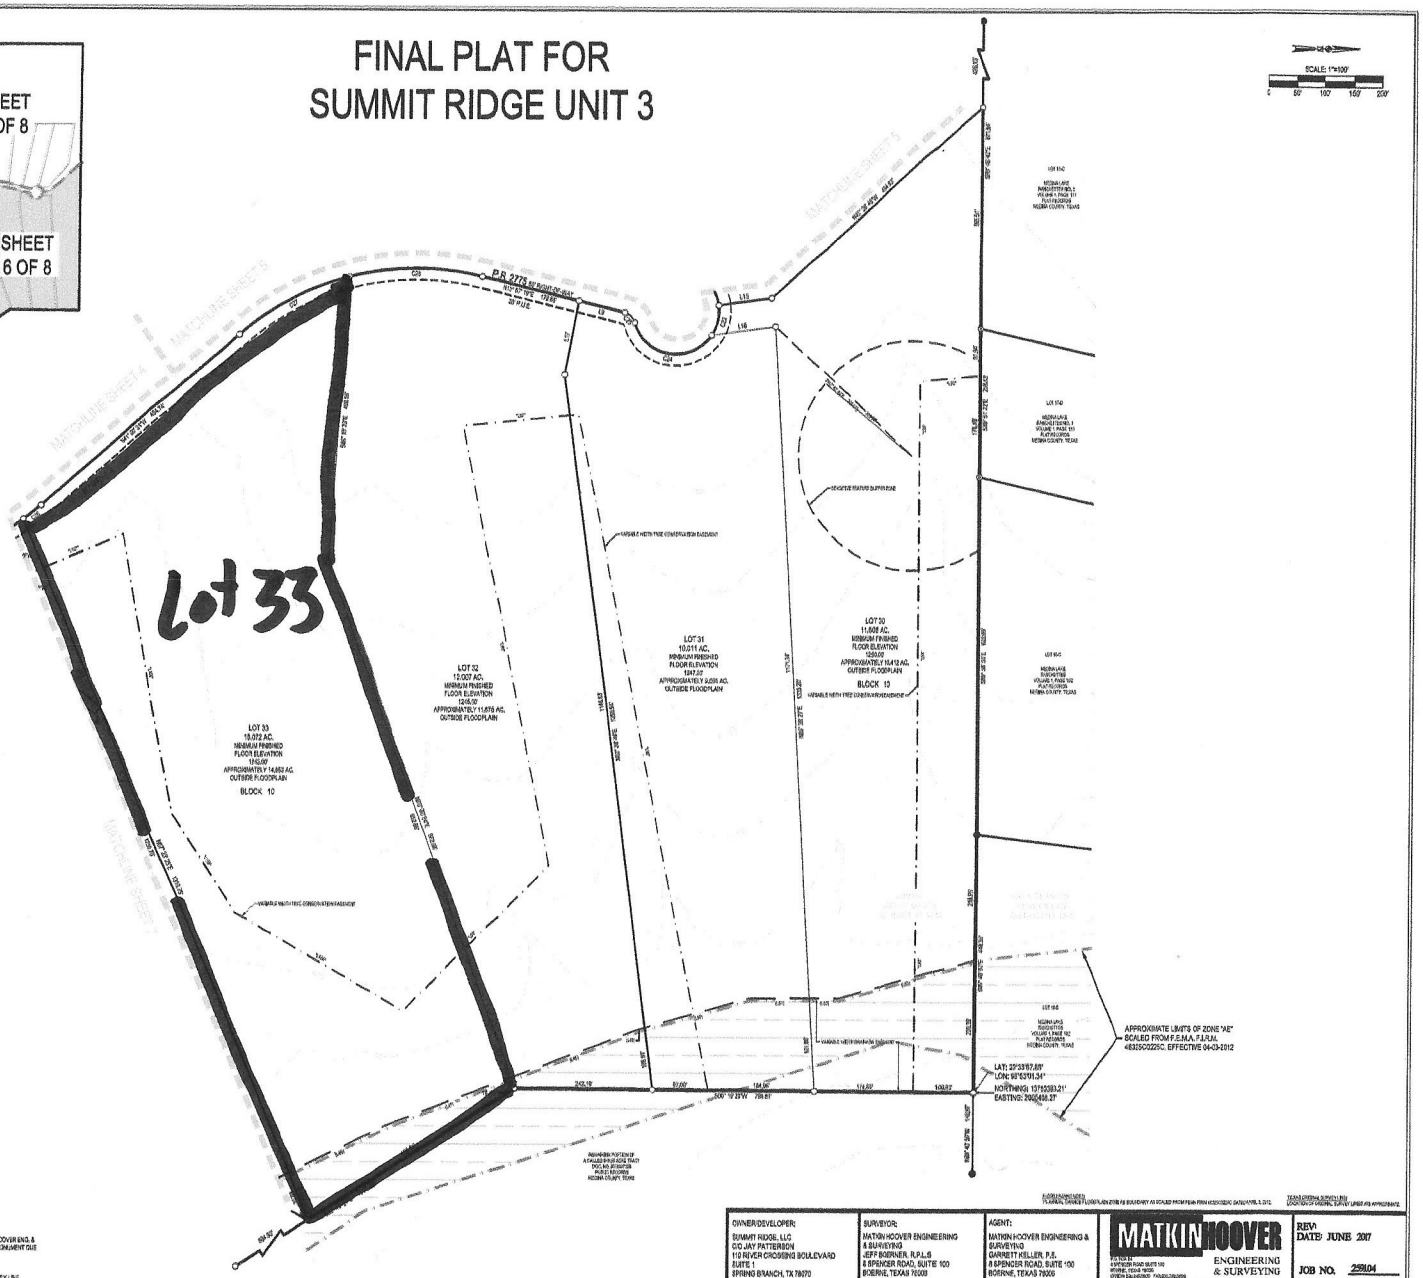




LEGEND

- FOUND 1/2" IRON ROD
- FOUND 5/8" IRON ROD
- 5/8" x 18" IRON ROD WITH A RED "MATKIN HOOVER ENG. & SURVEY" PLASTIC CAP FOR SUPPLEMENT MONUMENT DUE TO TERRAIN
- P.U.E. PUBLIC UTILITY EASEMENT
- TEXAS ORIGINAL SURVEY LINE

| OWNER/DEVELOPER: | SURVEYOR: | AGENT: |
|---|---|---|
| SUMMIT RIDGE, LLC<br>C/O JAY PATTERSON<br>110 RIVER CROSSING BOULEVARD<br>SUITE 1<br>SPRING BRANCH, TX 78070 | MATKIN HOOVER ENGINEERING & SURVEYING<br>JEFF BOERNER, R.P.L.S.<br>8 SPENCER ROAD, SUITE 100<br>BOERNE, TEXAS 78006<br>(830) 249-0500<br>JBOERNER@SVTC.COM | MATKIN HOOVER ENGINEERING & SURVEYING<br>GARRETT KELLER, P.E.<br>8 SPENCER ROAD, SUITE 100<br>BOERNE, TEXAS 78006<br>(830) 249-0500<br>GKELLER@MATKINHOOVER.COM |

MATKINHOOVER ENGINEERING & SURVEYING

REV:
DATE: JUNE 2017

JOB NO. 25904

SHEET 6 OF 8